



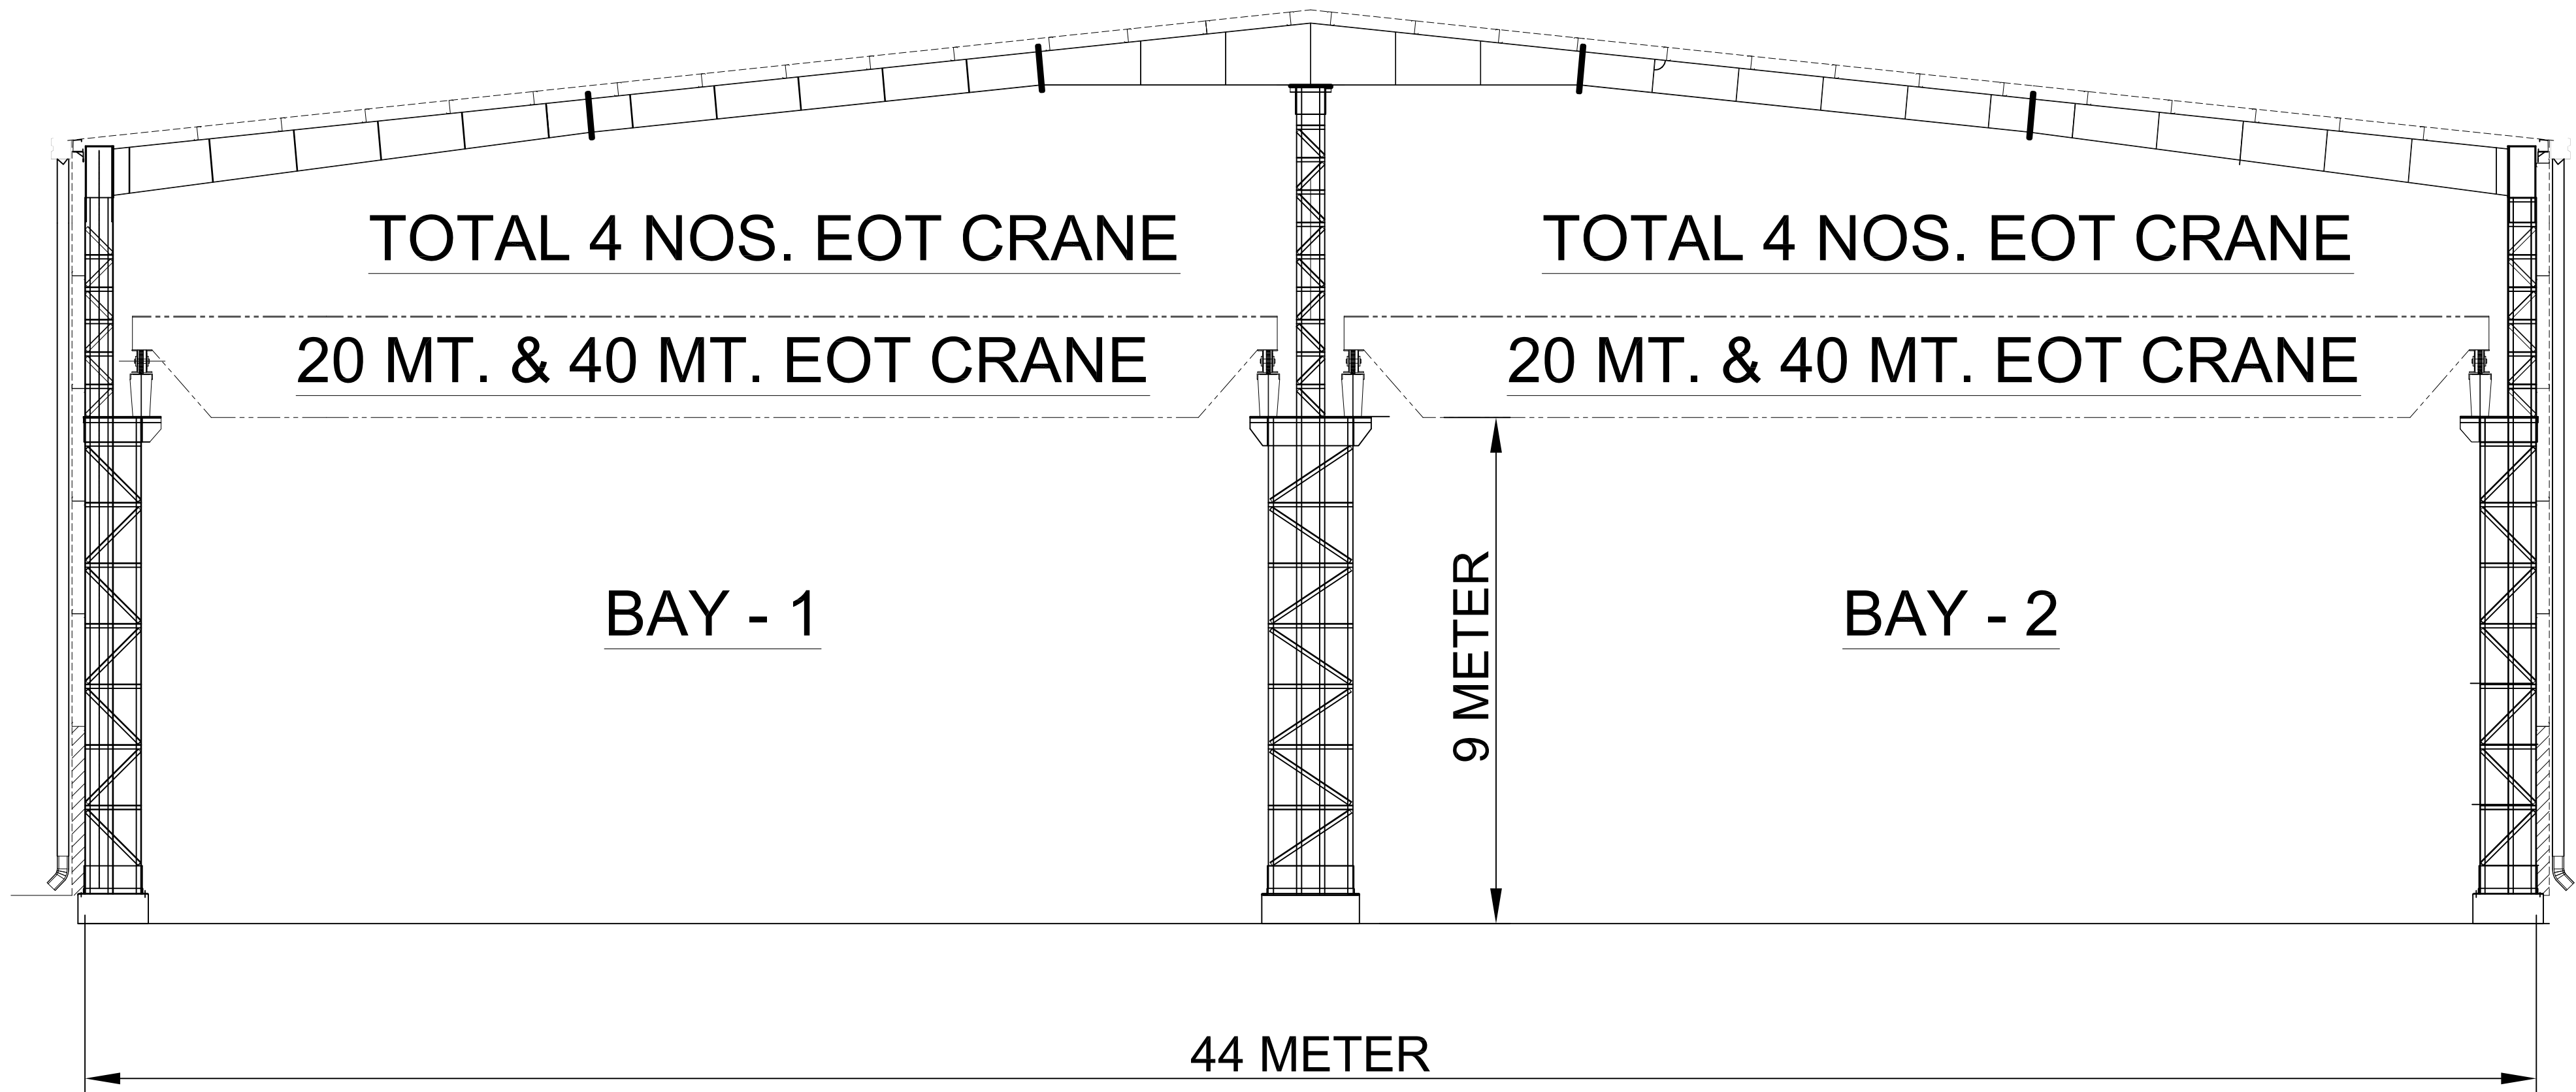

ELEVATION

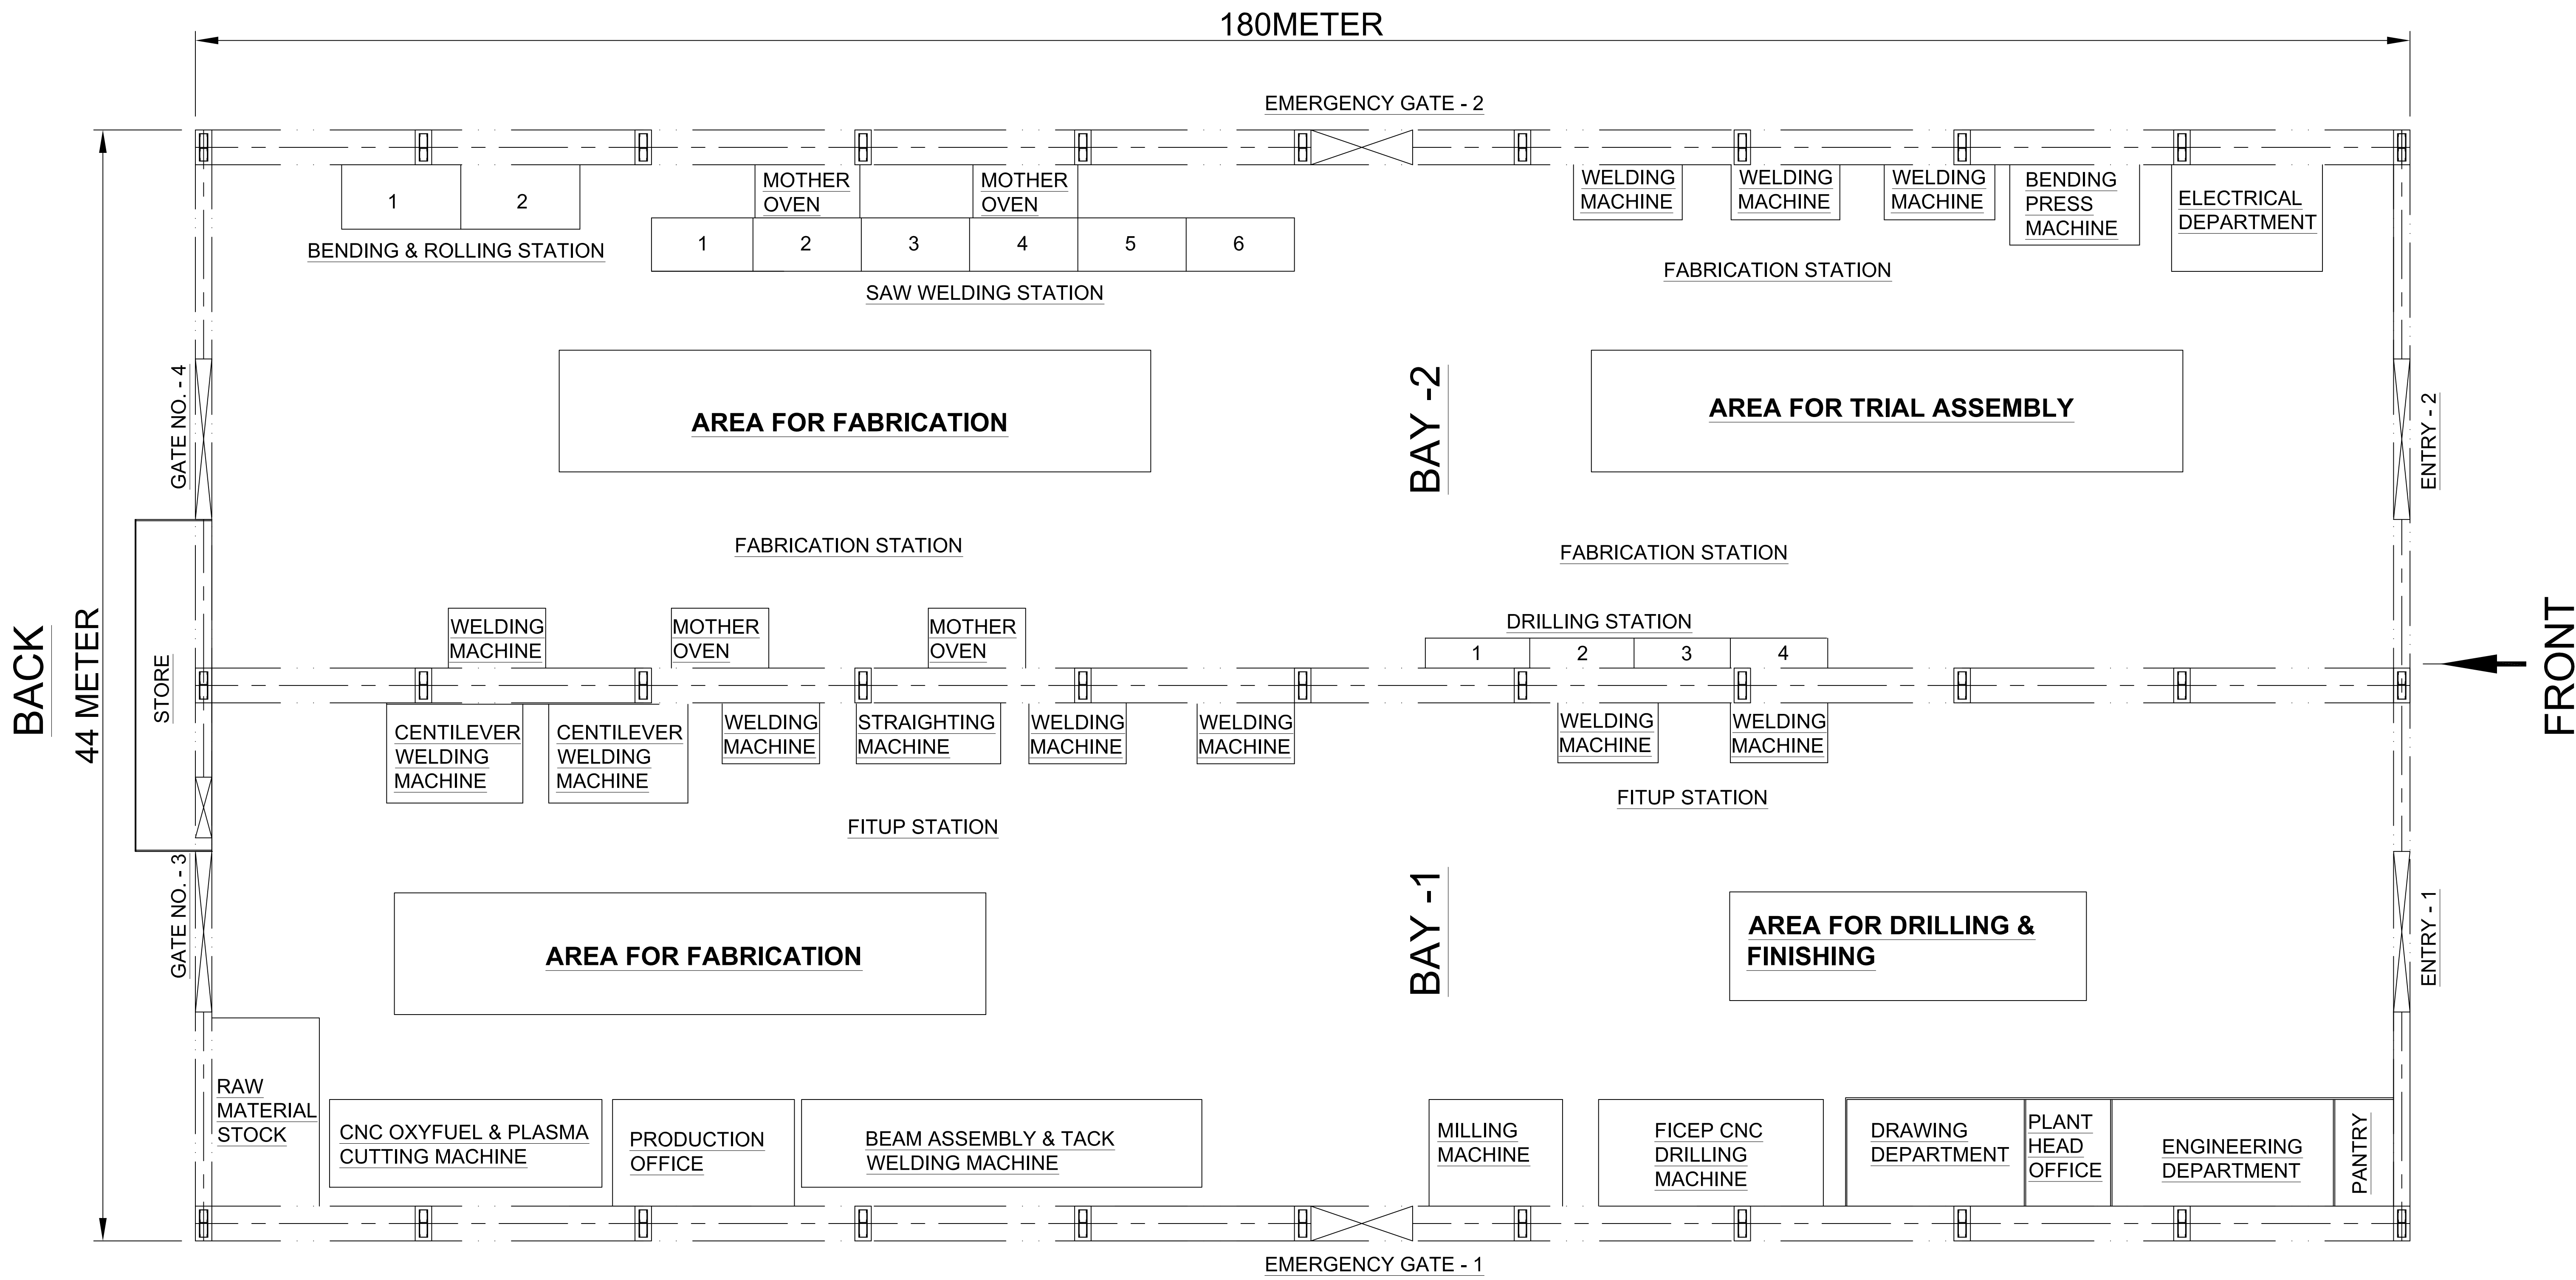

PLAN



PAINTING SHED

COVERED BAY AREA = 180 METER LENGTH X 44 METER WIDTH

COVERED PAINTING AREA = 25 METER LENGTH X 12 METER WIDTH

GISF M/s GREAT INDIA STEEL FABRICATORS YAMUNA NAGAR		NAME	SIGN	DATE
		DRN.	LEKH RAJ	06.02.16
		CKD.		
		APPD.		
TITLE:- SHED LAYOUT PLAN		DRAWING NO:- 1-35-002-00202		
		SCALE:- NTS		REV:- 00